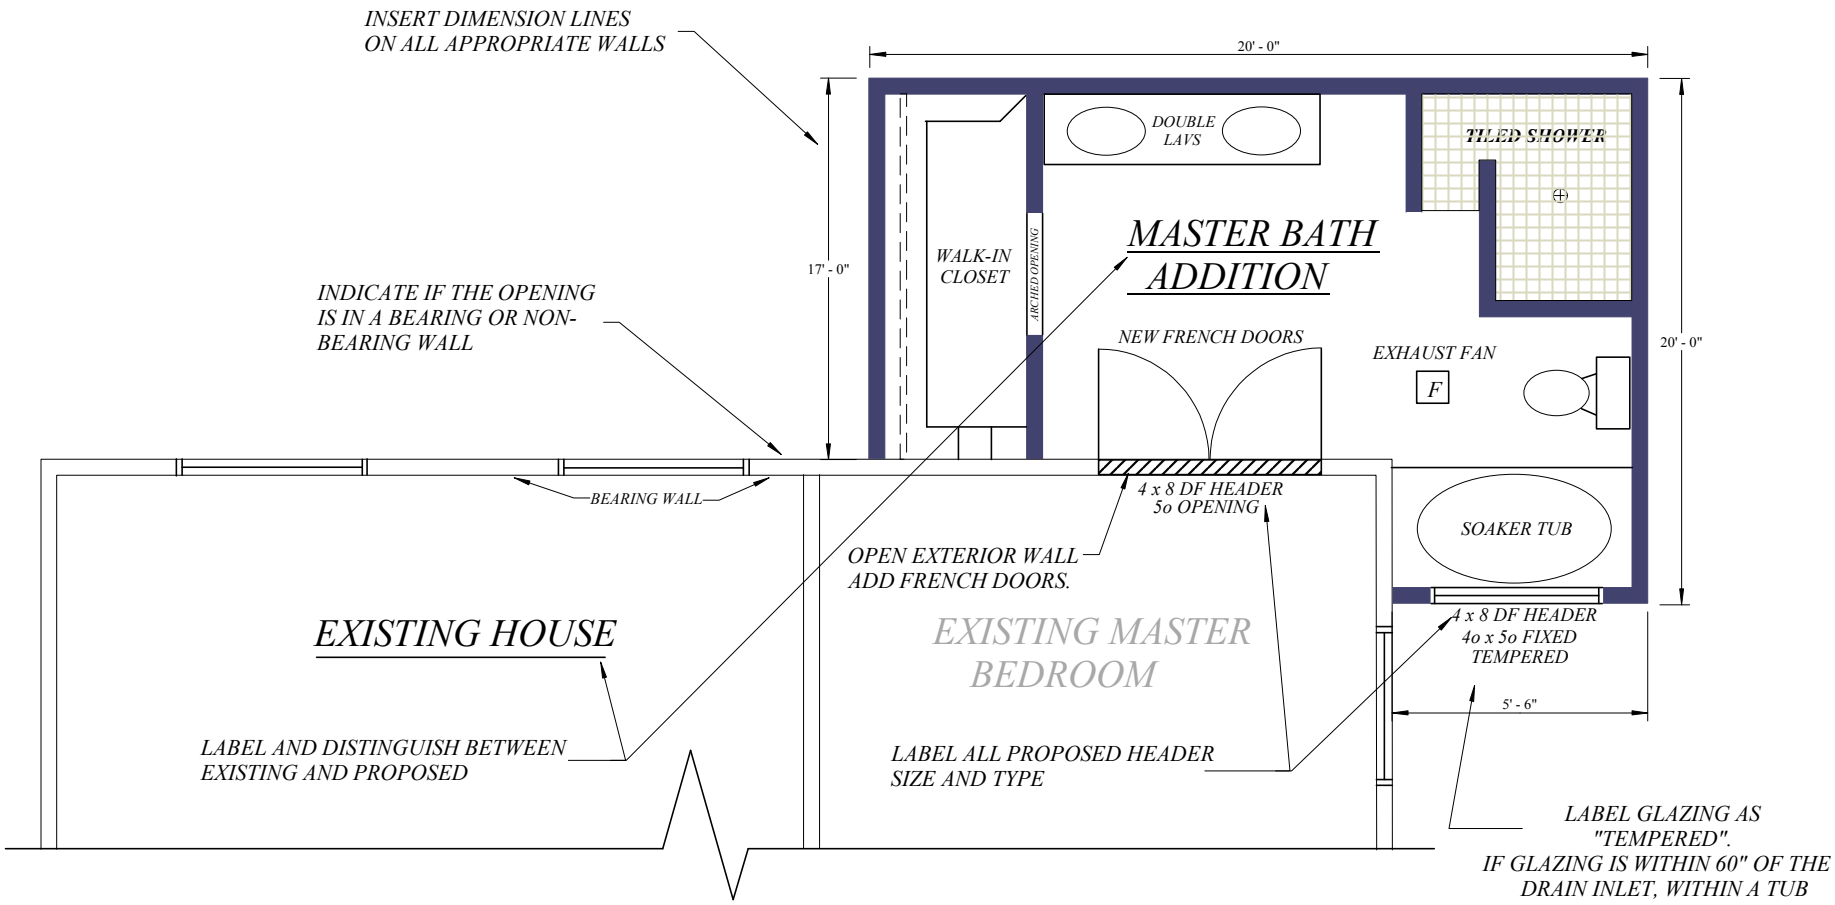

1. THIS DRAWING IS AN EXAMPLE ONLY. IT IS TO BE USED AS A GUIDE TO PREPARE DRAWINGS FOR THE SUBMITTAL PROCESS.

2. IF NEEDED, USE THE "BUILDING SECTION" DRAWING TO DEPICT ALL OF THE CONSTRUCTION DETAILS.

3. IF NEEDED, USE THE SITE PLAN TO DEPICT THE LOCATION ON LOT, AND DISTANCES TO THE PROPERTY LINES.

4. THIS DRAWING IS NOT TO SCALE.

City of Caldwell

Department of Building Safety

City of Caldwell

TITLE

FLOOR PLAN DETAIL EXAMPLE

SIZE	CAGE CODE	DWG NO	REV
		7-10	

SCALE		SHEET
NTS		1