1. USE THE GRID TO DRAW PROPERTY LINES AND STRUCTURES.

2. THIS IS AN EXAMPLE ONLY. USE THIS AS A GUIDE TO COMPLETE BLANK FORMS.

3. SITE PLANS MUST BE ACCURATE.

4. THIS GUIDE IS NOT TO SCALE.

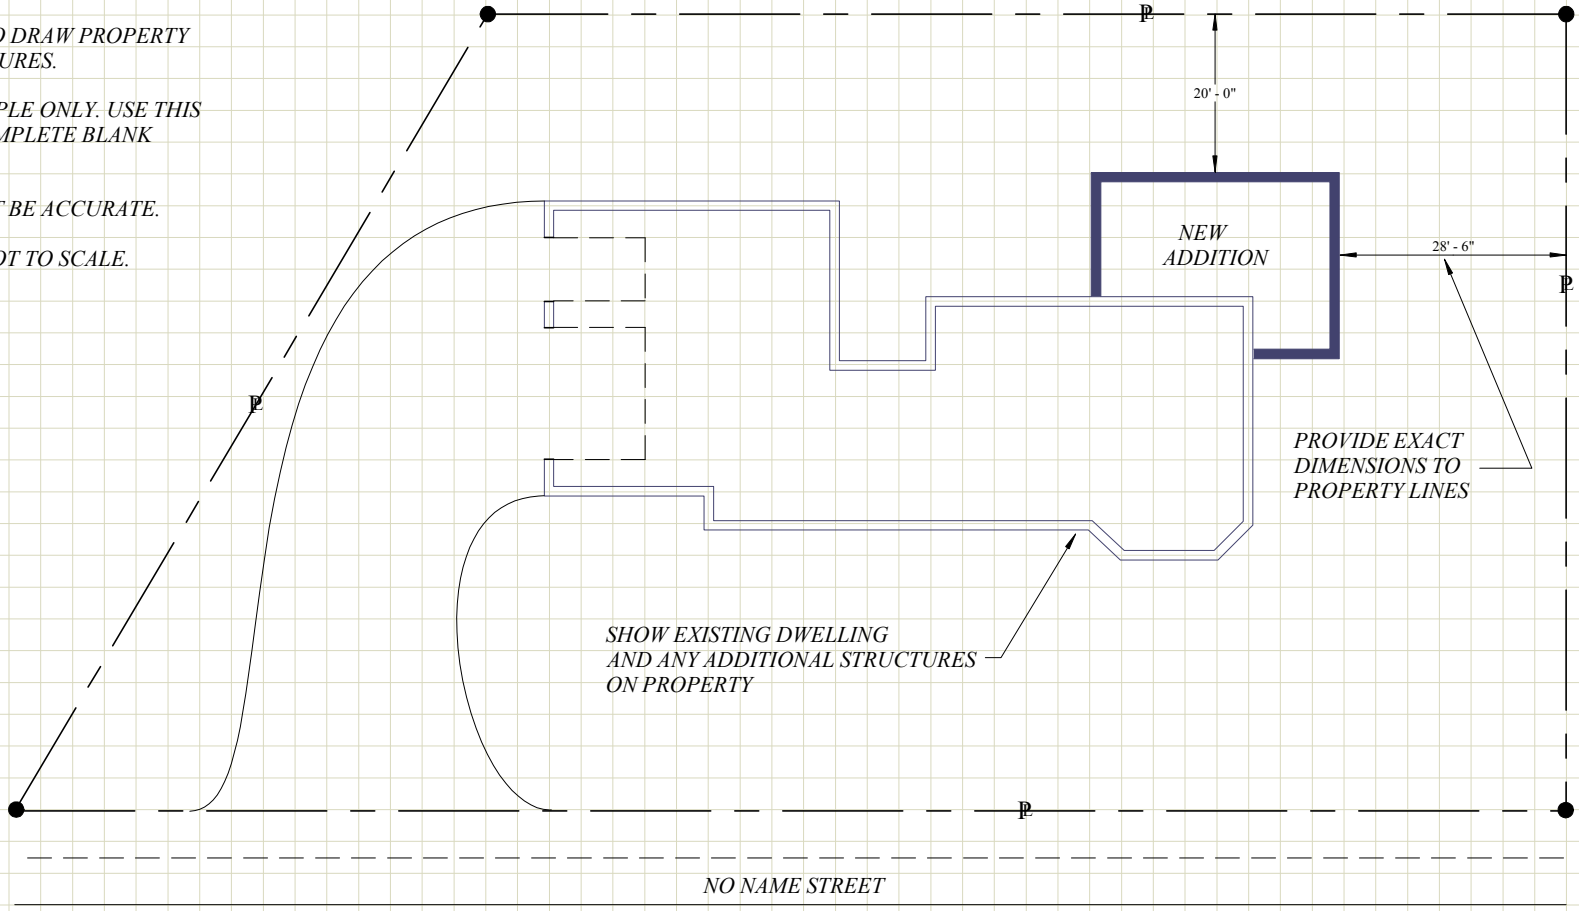

ADDRESS OF PROPERTY: NO NAME STREET

CALDWELL, ID 83605

FILL IN COMPLETE ADDRESS

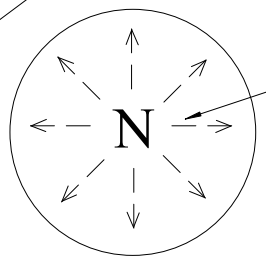

DRAW AN ARROW IN THE NORTHERN DIRECTION

City of Caldwell

Department of Building Safety

City of Caldwell

TITLE

ADDITION SITE PLAN EXAMPLE

SIZE	CAGE CODE	DWG NO	REV
		7-10	

SCALE		SHEET
NTS		1