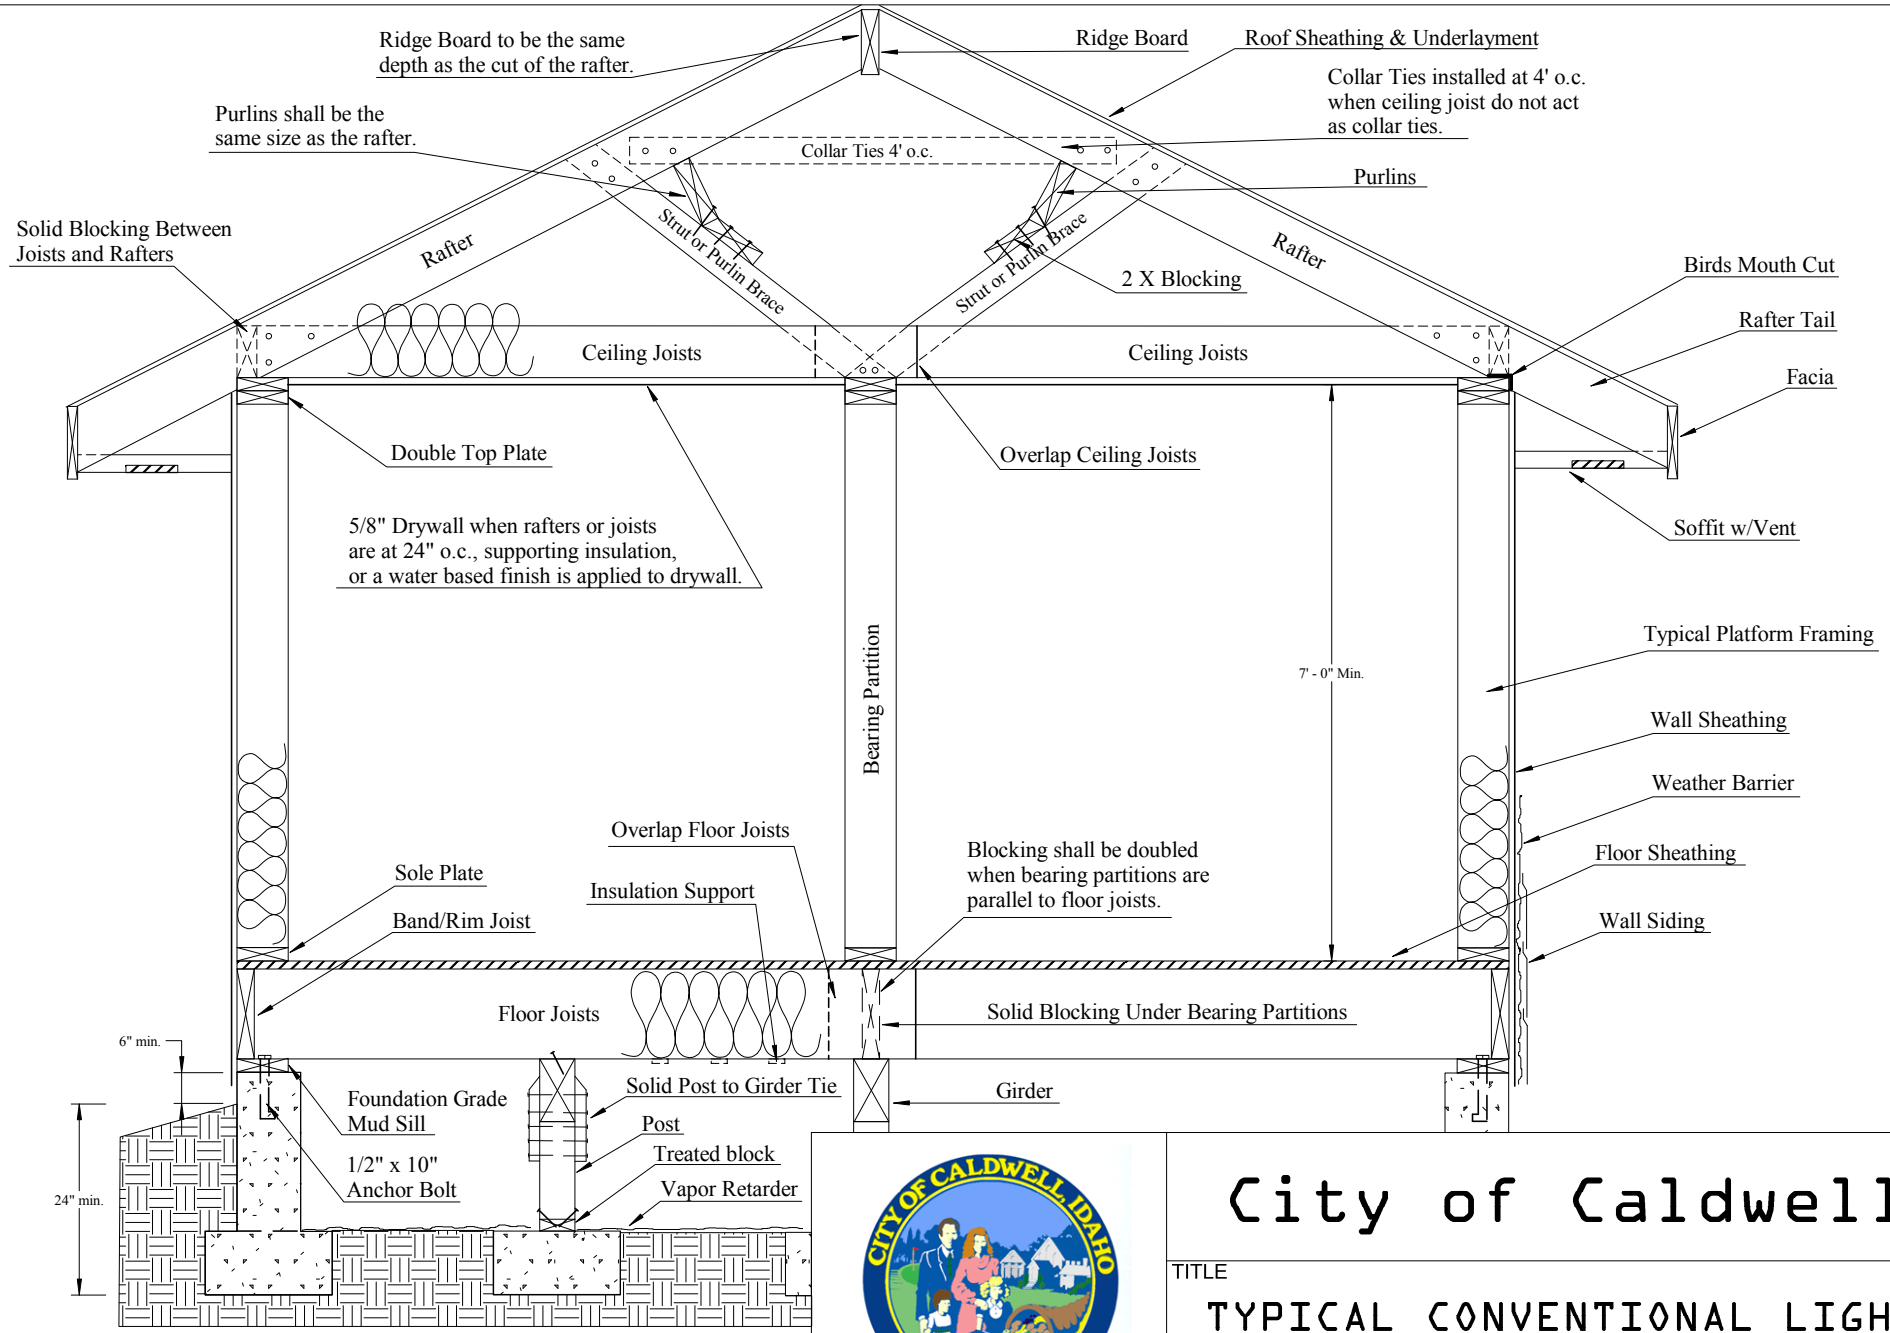

City of Caldwell

Department of Building Safety

City of Caldwell

TITLE

TYPICAL CONVENTIONAL LIGHT FRAME CONSTRUCTION

SIZE	CAGE CODE	DWG NO	REV
		2-11	

SCALE		SHEET
NTS		1