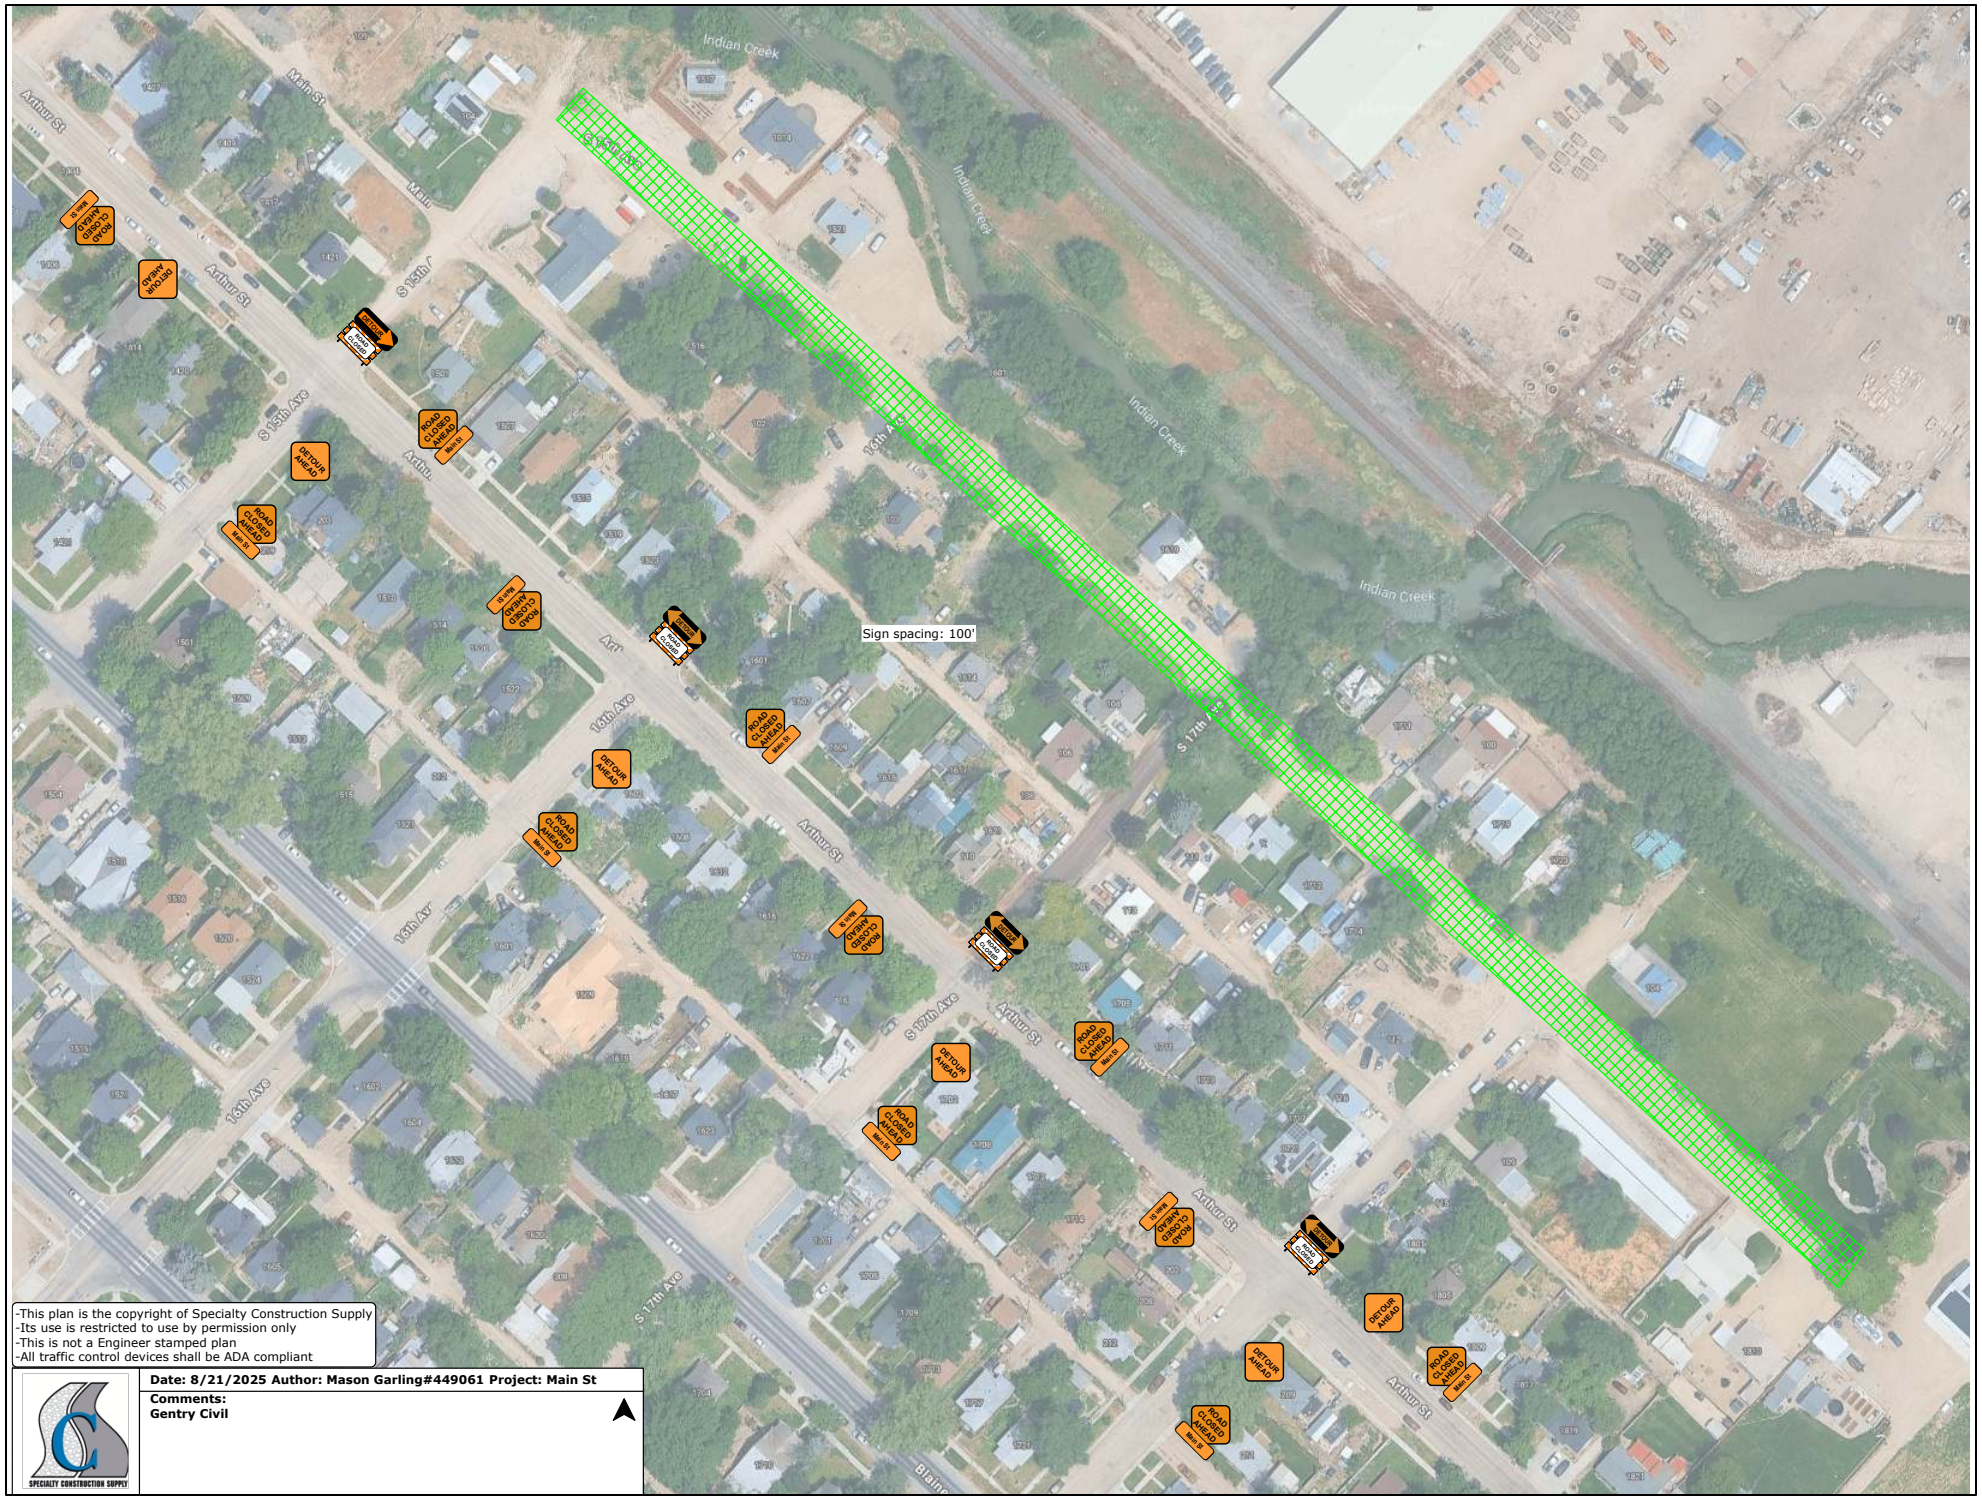

-This plan is the copyright of Specialty Construction Supply
-Its use is restricted to use by permission only
-This is not a Engineer stamped plan
-All traffic control devices shall be ADA compliant

SPECIALTY CONSTRUCTION SUPPLY

Date: 8/21/2025 Author: Mason Garling#449061 Project: Main St

Comments:
Gentry Civil