EXAMPLE 1

WITH COLD JOINT

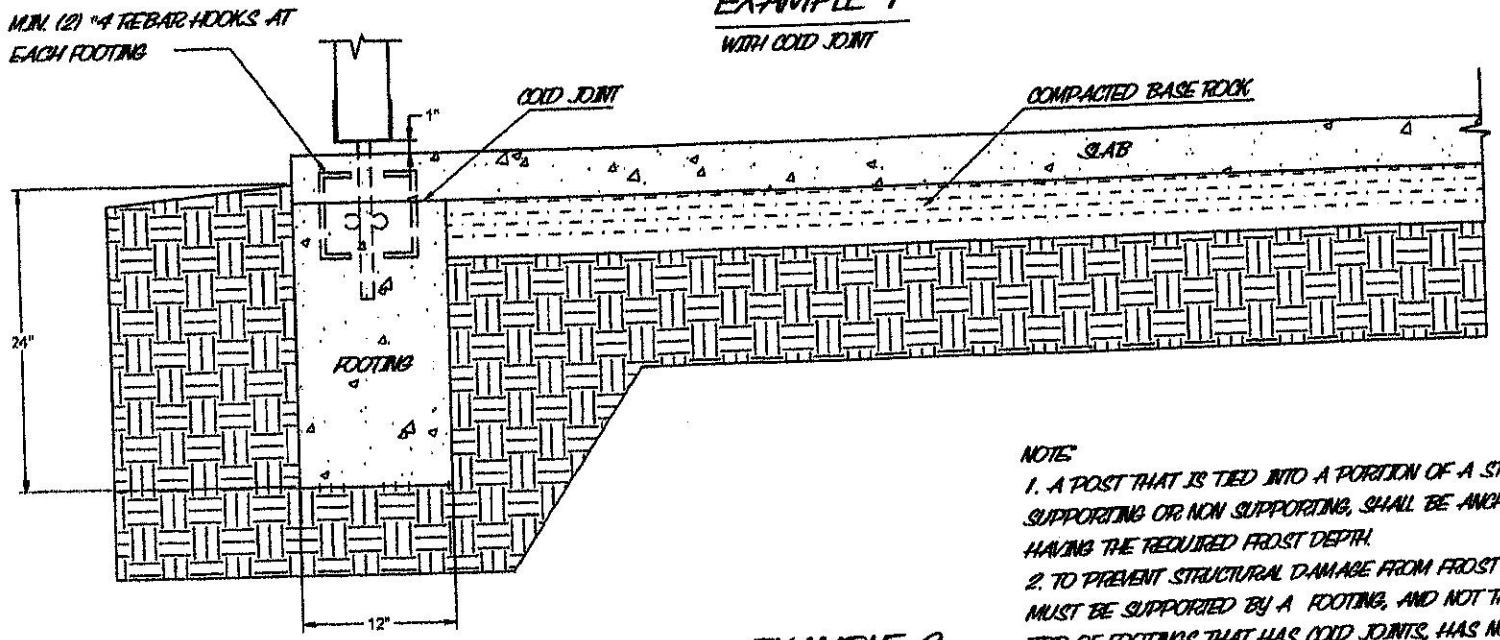

NOTES:

1. A POST THAT IS TIED INTO A PORTION OF A STRUCTURE ABOVE, SUPPORTING OR NON SUPPORTING, SHALL BE ANCHORED INTO FOOTINGS HAVING THE REQUIRED FROST DEPTH.
2. TO PREVENT STRUCTURAL DAMAGE FROM FROST UPLIFT, THE POST BASES MUST BE SUPPORTED BY A FOOTING, AND NOT THE SLAB ALONE. A SLAB ON TOP OF FOOTINGS THAT HAS COLD JOINTS, HAS NO PROTECTION FROM UPLIFT.

EXAMPLE 2

PREFERRED METHOD

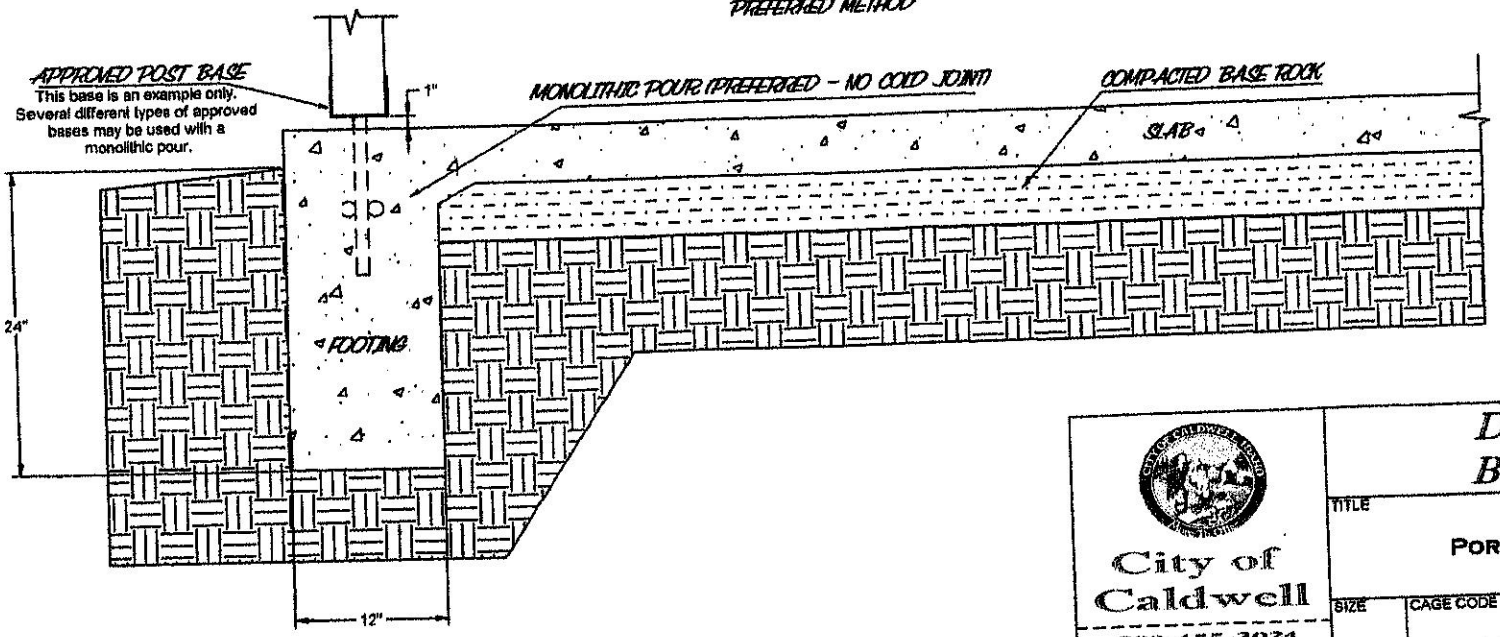

City of Caldwell

208-455-3024

Fax: 208-455-3050

Department of Building Safety

TITLE	PORCH FOOTING EXAMPLE		
SIZE	CAGE CODE	DWG NO 07-12	REV
SCALE NTS		SHEET 1	